


LONDON BOROUGH OF HILLINGDON
SECTION 23 OF THE ROAD TRAFFIC REGULATION ACT 1984

Notice is hereby given that the Council of the London Borough of Hillingdon proposes to **install a Zebra pedestrian crossing on Dawley Road, Hayes approximately 120 metres southeast of the junction with Botwell Common Road**. A copy of the notice and plan of the proposals can be sent upon request or viewed online at <https://www.hillingdon.gov.uk/improvement-schemes> until 28th October 2026. Any representation regarding this proposal should be sent by email to parkingmanagementschemes@hillington.gov.uk or in writing to Transport & Projects, Residents Services, Civic Centre, Uxbridge, Middlesex UB8 1UW quoting reference 3N/04/14/10/26. Dated this the 14th day of October 2026.

DAN KENNEDY,
Corporate Director of Residents Services

STATEMENT OF REASONS

The proposals are to ensure improved road safety for those accessing the new southbound bus stop. All proposals have been agreed in principle by the Cabinet Member Residents Services to proceed to formal consultation. Ward members have also been consulted on the measures.

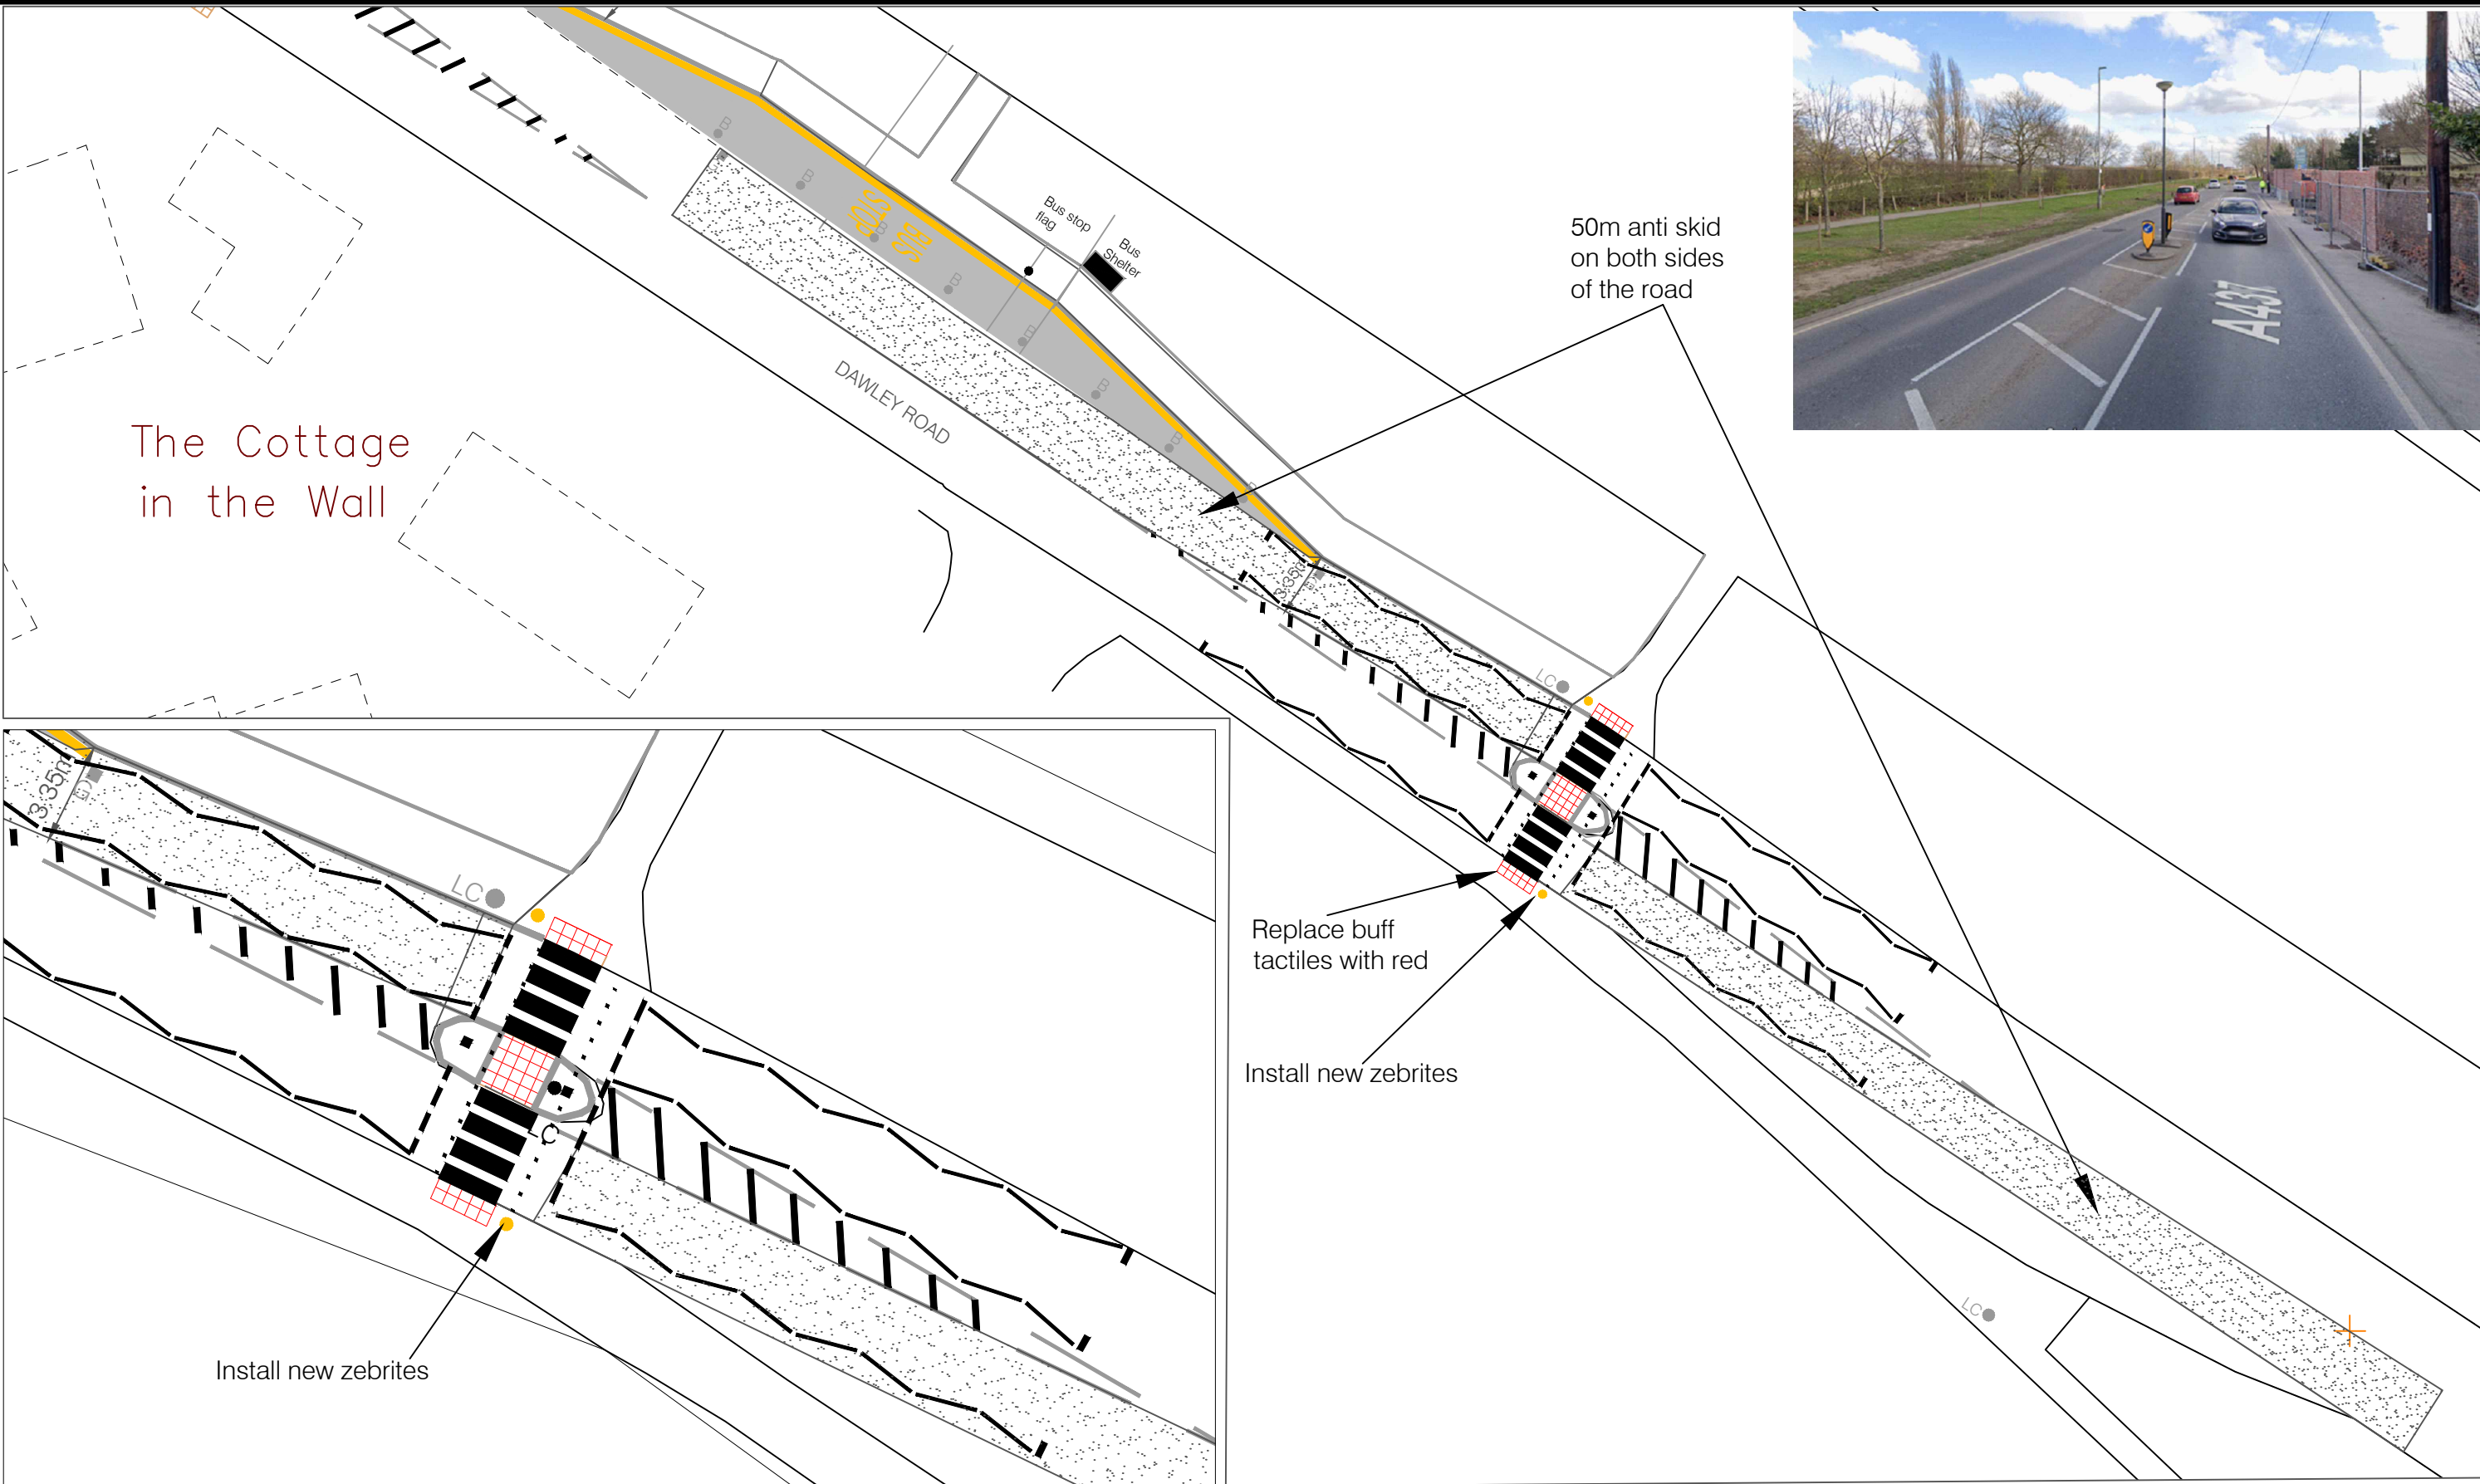

Detail layout - Scale 1:200

General layout - Scale 1:500

 IMPROVEMENT PROJECTS ENVIRONMENT AND CONSUMER PROTECTION GROUP CIVIC CENTRE 4th/5th, HIGH STREET, Uxbridge, UBS 10W Tel No. 01895 250111 Fax No. 01895 250678	This map is based upon Ordnance Survey material with the permission of Ordnance Survey on behalf of the Controller of Her Majesty's Stationary Office. Crown copyright. Unauthorised reproduction infringes Crown copyright and may lead to prosecution or civil proceedings. London Borough of Hillingdon 100019283	Revision	Description	Date	Project: Dawley Road Zebra Crossing	Design: RB	Checked: RB
					Drawing Title: General Arrangement	Date: 15.12.2025	
					Project No 2932	Scale: As shown	
						Drawing No. 2932-01-A3	